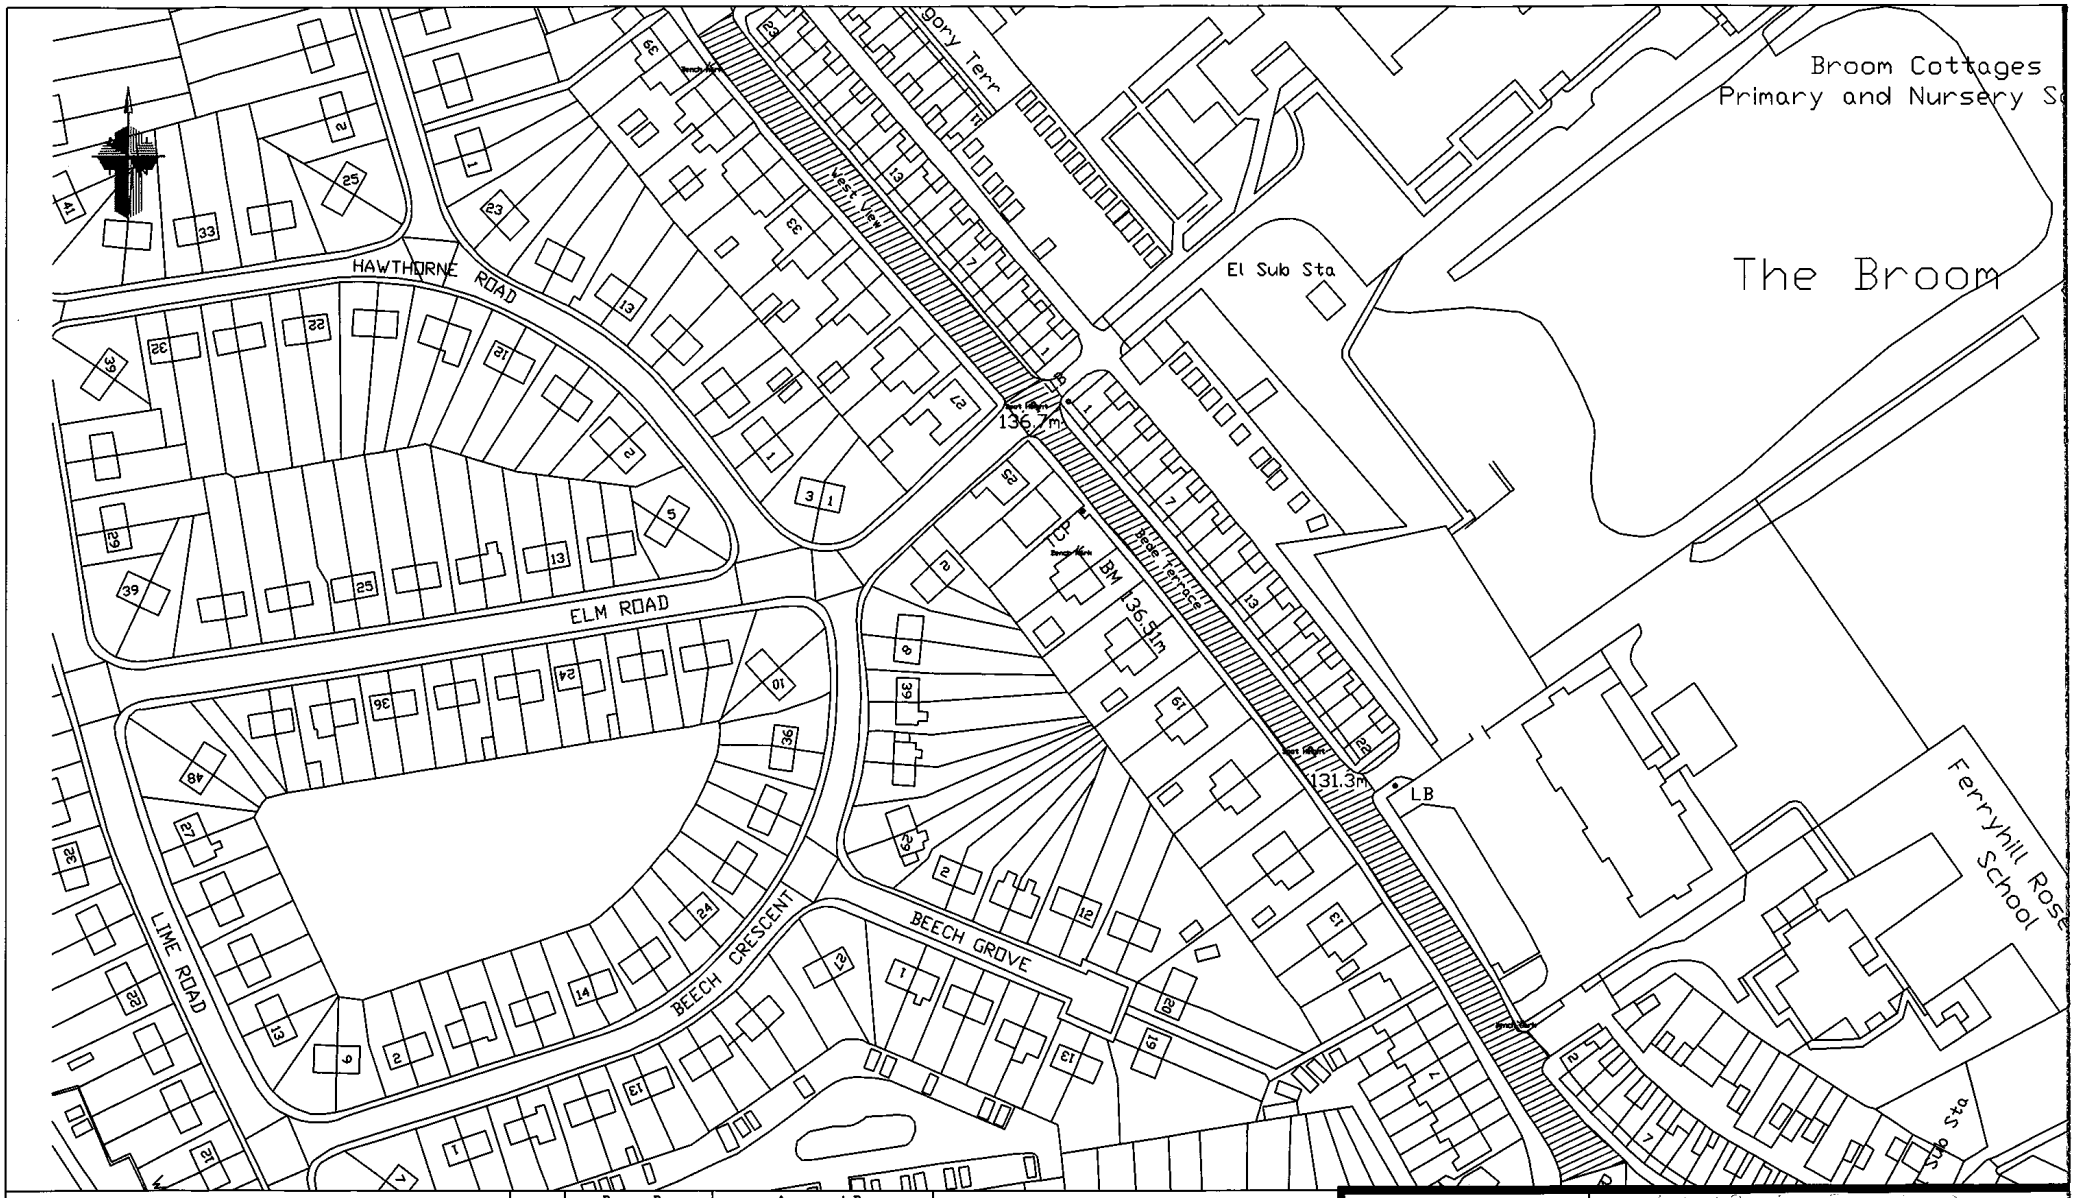

Reproduced from Ordnance Survey material with the permission of Ordnance Survey on behalf of the Controller of Her Majesty's Stationery Office © Crown copyright. Unauthorised reproduction infringes Crown copyright and may lead to prosecution or civil proceedings. Durham County Council. LA 100019779. 2009.

Carriageway Resurfacing 3180sqm

PATH:

Rev/ Amdt	Drawn By		Approved By			Description Of Amendments
	Name	Date	Name	Date	Sign	

Durham County Council

HIGHWAYS OPERATIONS GROUP

CORPORATE DIRECTOR OF NEIGHBOURHOOD SERVICES

COUNTY HALL, DURHAM. DH1 5UQ

Project: CM031 C37 The Broom, Ferryhill Carriageway Resurfacing

Drawing: General Layout

Scales: 1:1250

Project/Drawing No.: CM031/1

Rev.