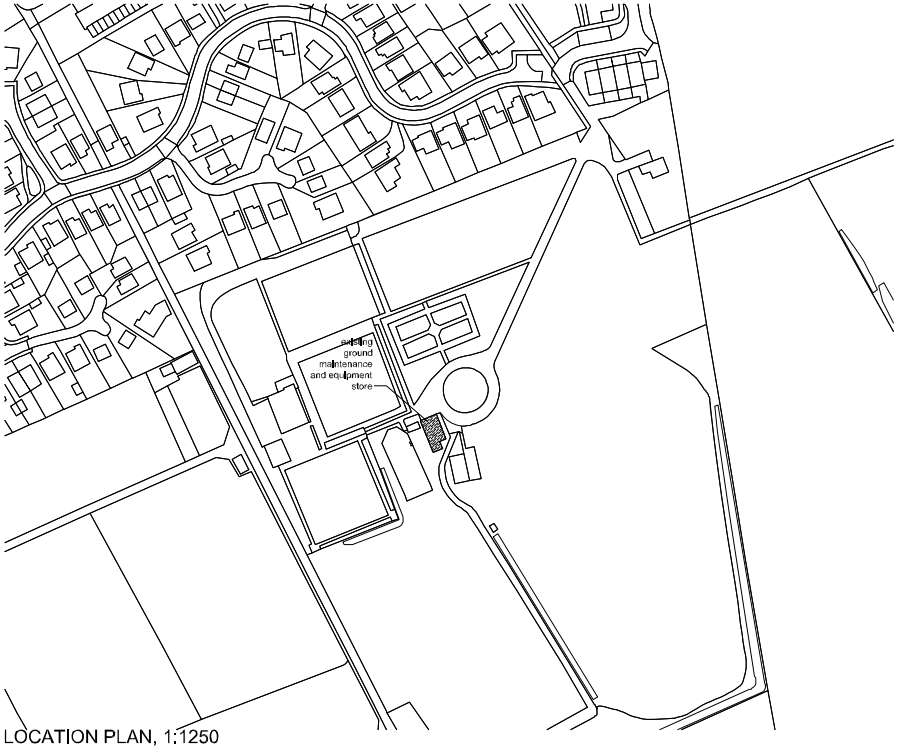

LOCATION PLAN, 1:1250

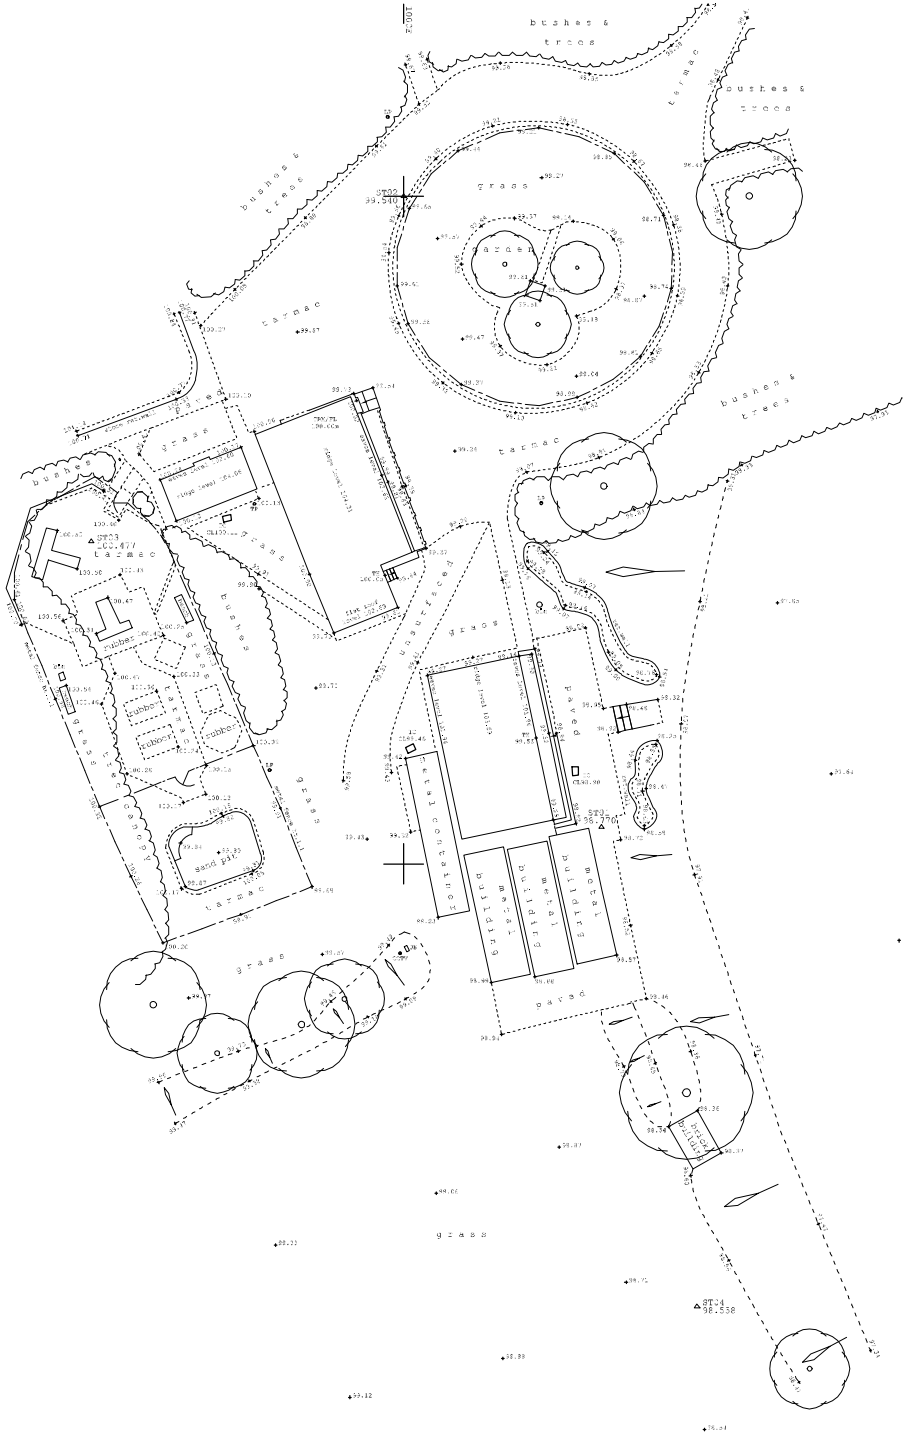

SITE PLAN, 1:200

Copyright Notice
This drawing is the copyright of Design Studio North (Architects) LLP and shall not be reproduced without permission. © 2008

General Notes

No.	Revision / Issue	Date

DESIGN STUDIO NORTH
ARCHITECTS

17-19 Stott Hill Cathedral Quarter Bradford BD1 4EH
Tel : (01274) 727745 - Fax : (01274) 728817
Email : mail@dsn-co.uk

Issue status

Preliminary

Client

Ferryhill Town Council

Project

Development of New Facilities
Dean Bank Park
Ferryhill

Drawing Title

Existing Site Plan

Drawing No.	Rev.
205-002-100	-

Scale	Date
1:200@A1	July 2008

Drawn by	Checked
drb	