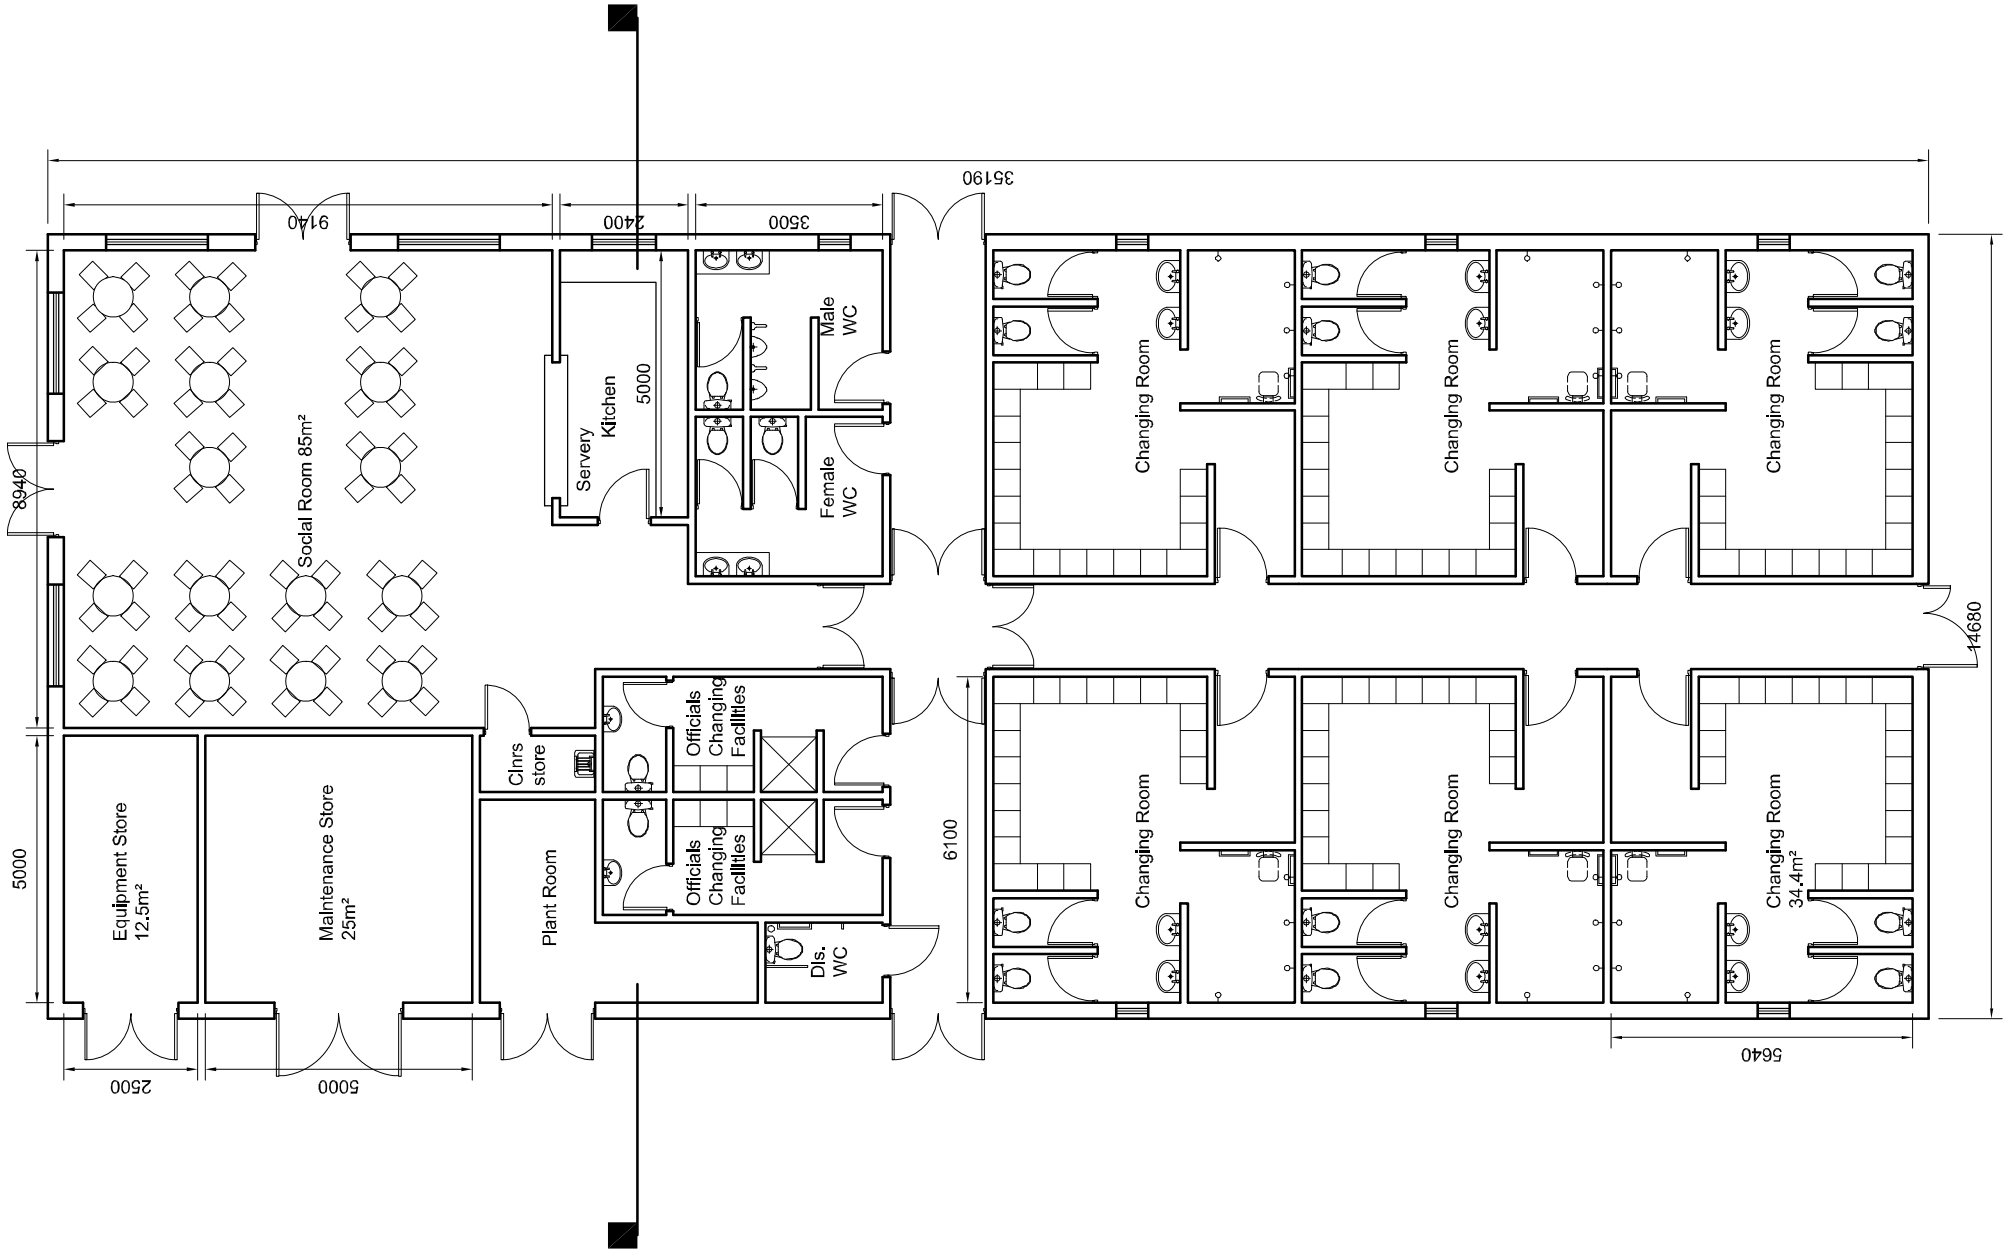

Copyright Notice:
This drawing is the copyright of Design Studio - North (Architects) LLP and shall not be reproduced without permission. © 2008

Dwg. Purpose Preliminary

No.	Revision / Issue	Date

Project
Football Facilities
Dean Bank Park
Ferryhill

Client
Ferryhill Town Council

Dwg. Title
Proposed Floor Plan

DESIGN STUDIO NORTH ARCHITECTS
17-19 Stott Hill Cathedral Quarter Bradford BD1 4EH
Tel : (01274) 727745 - Fax : (01274) 728817
Email : mail@ds-n.co.uk

Dwg. No.	Rev.
205-002-102	-

Scale	Date
1:100@A3	July 2008

Drawn by	Checked
drb	